RECOMMENDED USE ZONES PLAN

St. Thomas Campus

PARKING COUNTS	
EXISTING TOTAL	715
PROPOSED TOTAL	1310
PROPOSED TOTAL W/ GARAGE	1478

LEGEND

BUILDING USES
- ACADEMIC
- ADMINISTRATION
- STUDENT LIFE
- STUDENT HOUSING
- FACULTY HOUSING
- RECREATION / ATHLETIC
- LIBRARY
- OPERATION / SUPPORT
- RESEARCH / COMMUNITY
- FUTURE / POTENTIAL BUILDING

- PUBLIC ROADS
- EXISTING VEHICULAR ROUTE W/ PROPOSED SIDEWALK
- PROPOSED VEHICULAR ROUTE W/ SIDEWALK
- EXISTING VEHICULAR ROUTE W/O SIDEWALK
- PROPOSED VEHICULAR ROUTE W/O SIDEWALK
- LIMITED VEHICULAR ROUTE
- PROPOSED PARKING LOT
- EXISTING PARKING LOT
- EXISTING GATE
- PROPOSED GATE

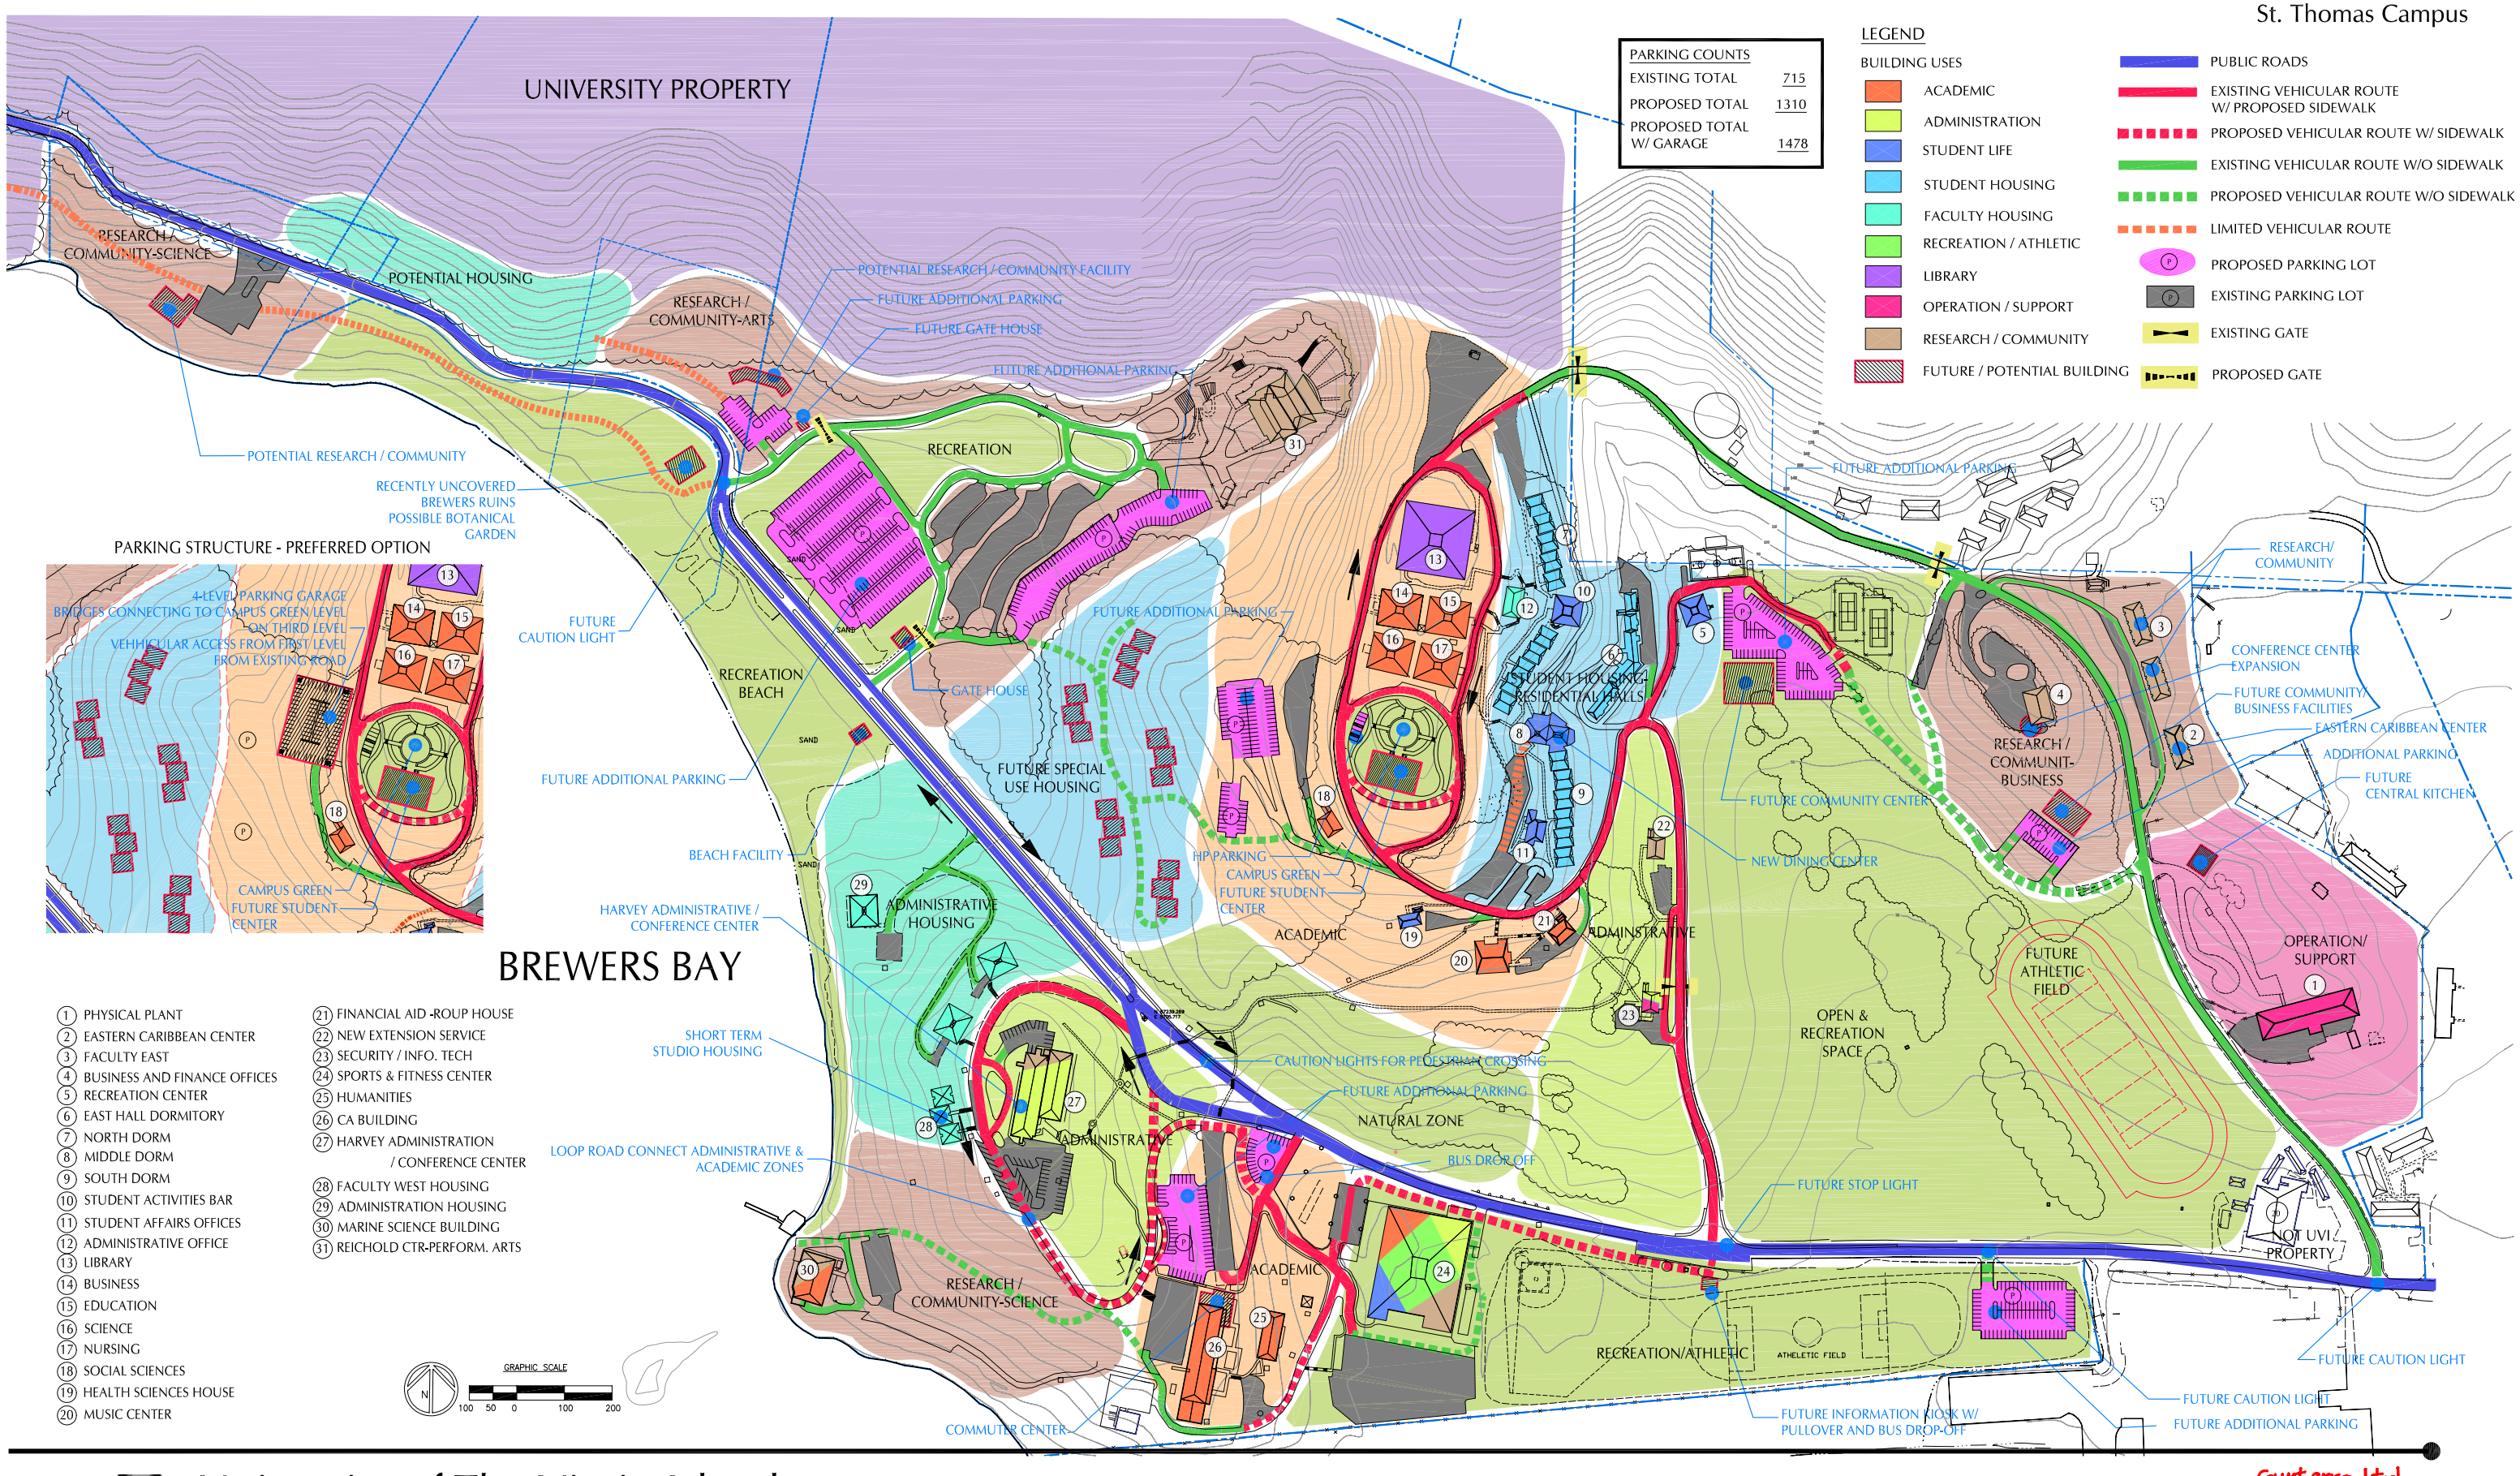

1. PHYSICAL PLANT
2. EASTERN CARIBBEAN CENTER
3. FACULTY EAST
4. BUSINESS AND FINANCE OFFICES
5. RECREATION CENTER
6. EAST HALL DORMITORY
7. NORTH DORM
8. MIDDLE DORM
9. SOUTH DORM
10. STUDENT ACTIVITIES BAR
11. STUDENT AFFAIRS OFFICES
12. ADMINISTRATIVE OFFICE
13. LIBRARY
14. BUSINESS
15. EDUCATION
16. SCIENCE
17. NURSING
18. SOCIAL SCIENCES
19. HEALTH SCIENCES HOUSE
20. MUSIC CENTER
21. FINANCIAL AID -ROUP HOUSE
22. NEW EXTENSION SERVICE
23. SECURITY / INFO. TECH
24. SPORTS & FITNESS CENTER
25. HUMANITIES
26. CA BUILDING
27. HARVEY ADMINISTRATION / CONFERENCE CENTER
28. FACULTY WEST HOUSING
29. ADMINISTRATION HOUSING
30. MARINE SCIENCE BUILDING
31. REICHOLD CTR-PERFORM. ARTS

University of The Virgin Islands

2002 MASTER PLAN

ARAMARK ServiceMaster. Facility Services

Synterra Ltd. SITE ARCHITECTURE, DEVELOPMENT PLANNING CONSTRUCTION MANAGEMENT

MARCH 31, 2003